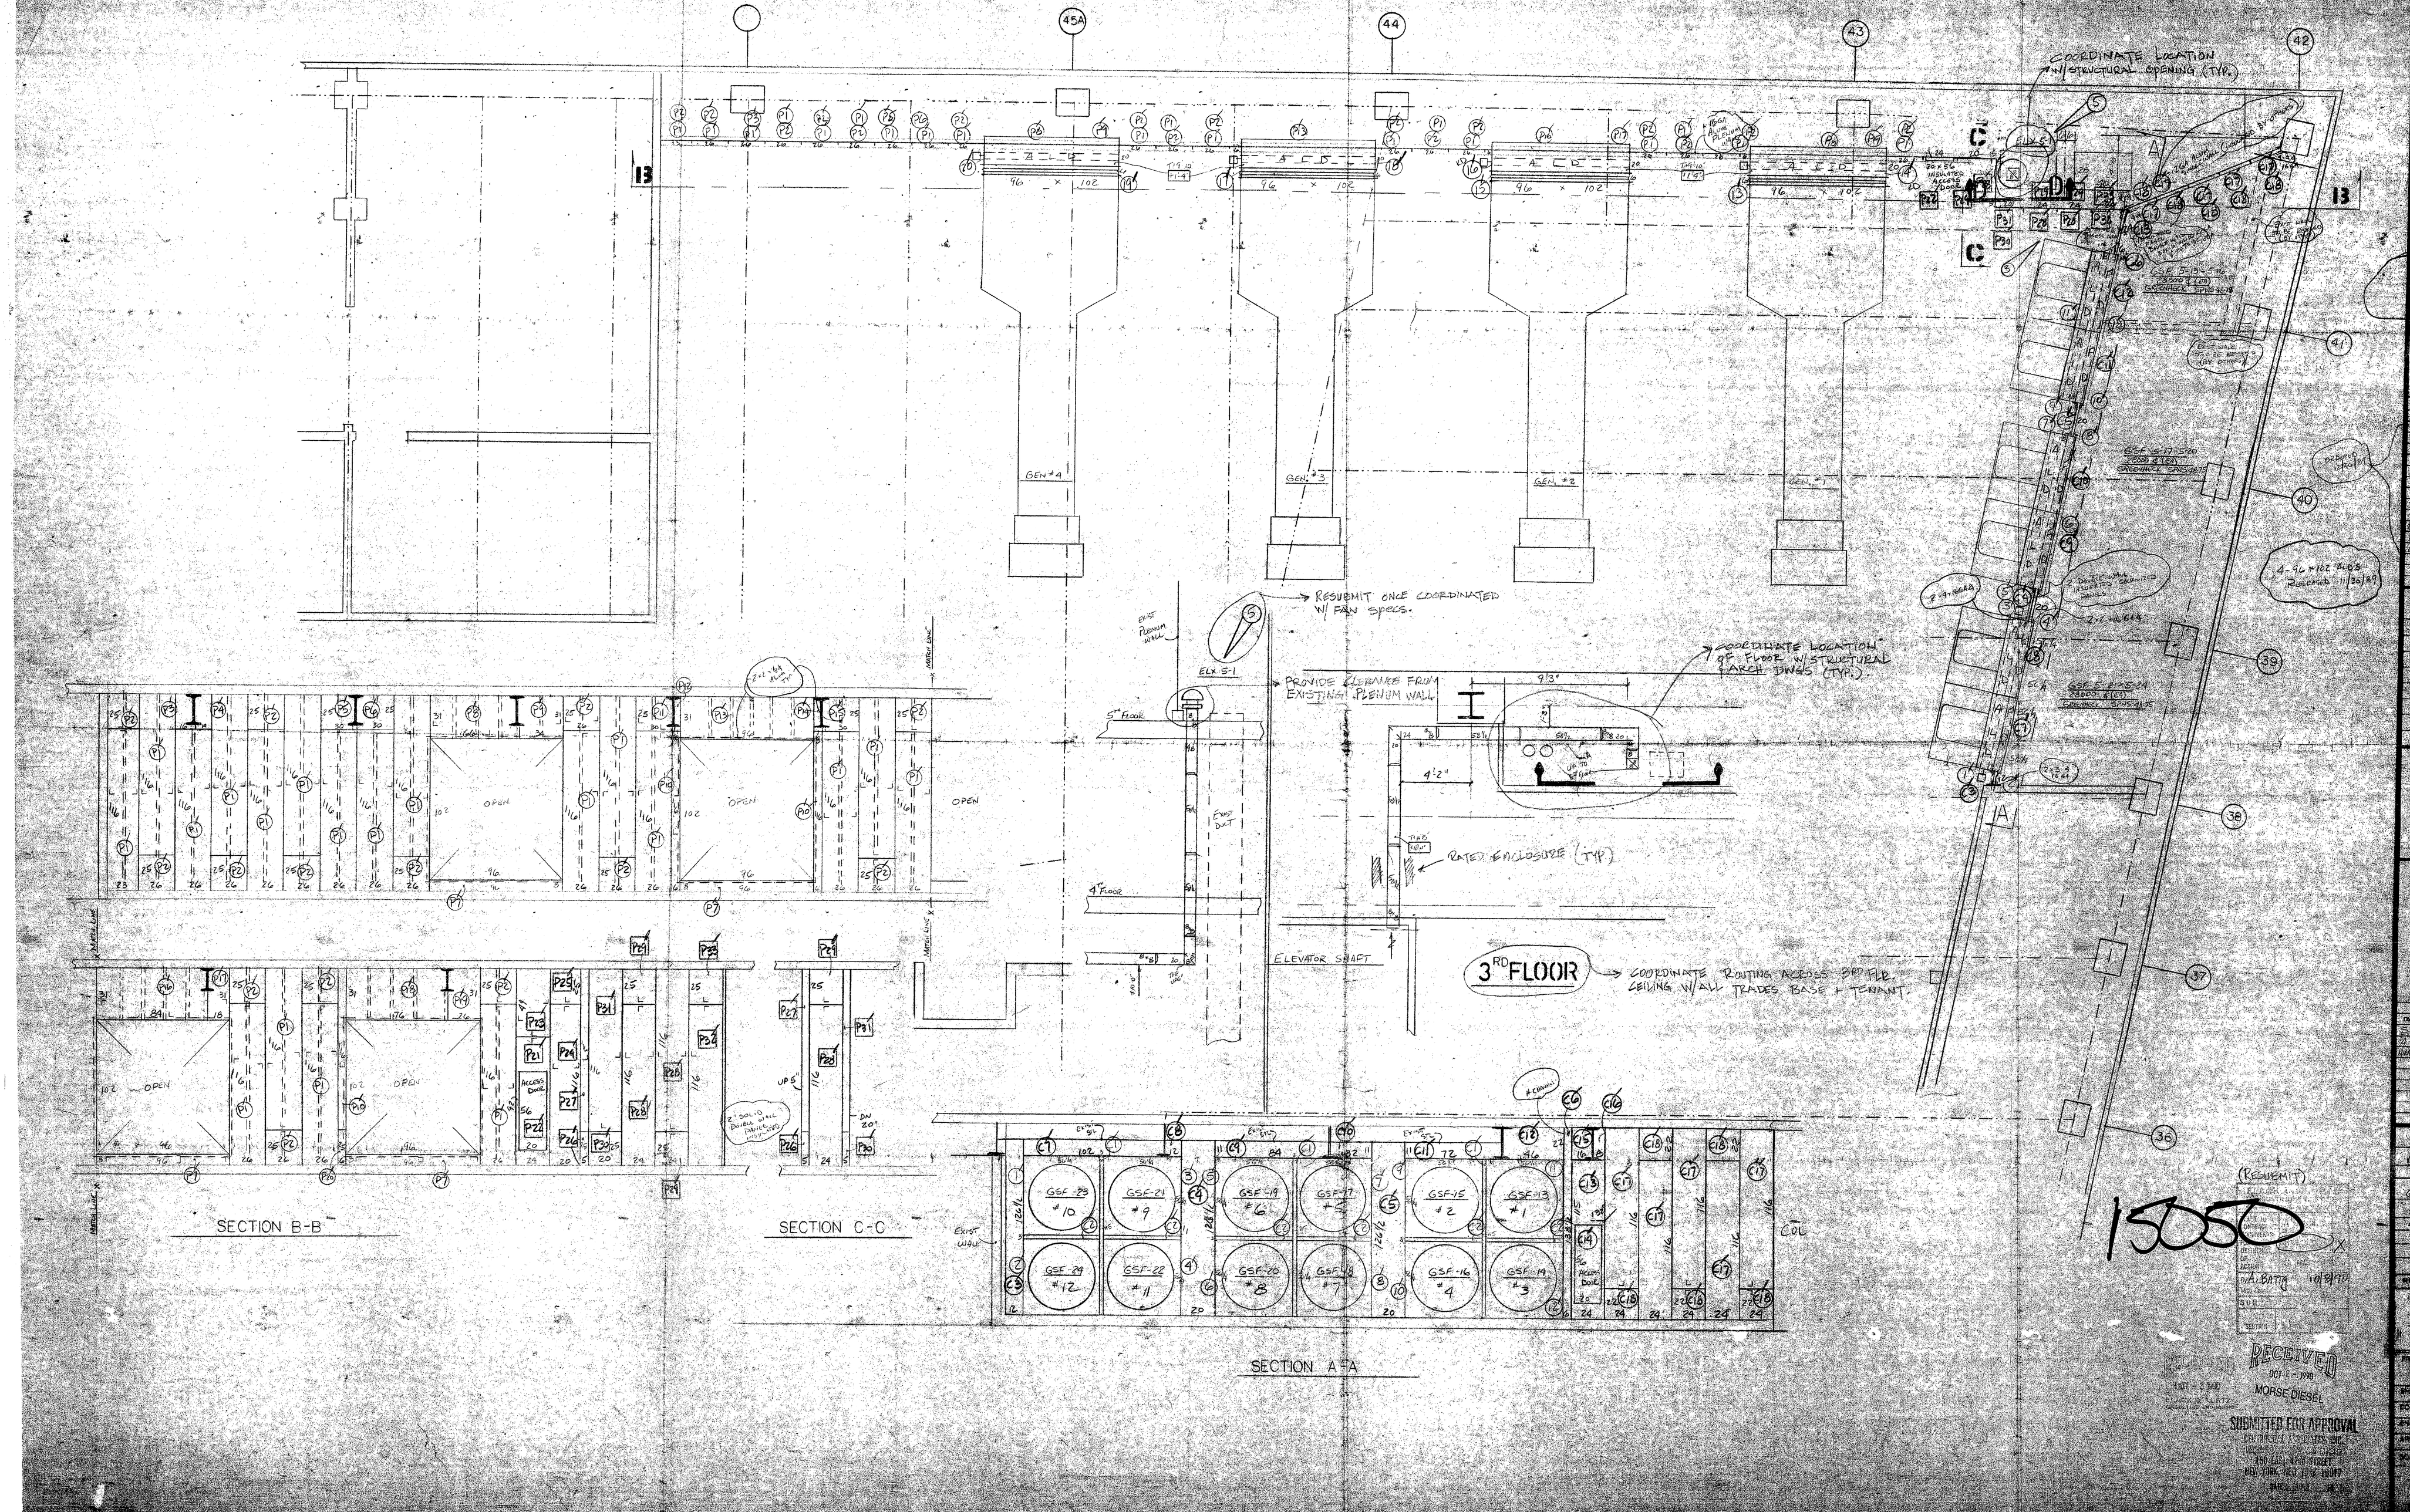
COORDINATE LOCATION W/ STRUCTURAL OPENING (TYP.)
RESUBMIT ONCE COORDINATED W/ FAN SPECS.
PROVIDE CLEARANCE FROM EXISTING PLENUM WALL
COORDINATE LOCATION OF FLOOR W/ STRUCTURAL ARCH. DWGS (TYP.)
RATED ENCLOSURE (TYP)
3RD FLOOR
COORDINATE ROUTING ACROSS 3RD FLR. CEILING W/ ALL TRADES BASE + TENANT.
ELEVATOR SHAFT
SECTION B-B
SECTION C-C
SECTION A-A
GEN #4
GEN #3
GEN #2
GSF-29 #10
GSF-21 #9
GSF-19 #6
GSF-17 #5
GSF-15 #2
GSF-13 #1
GSF-28 #12
GSF-22 #11
GSF-20 #8
GSF-18 #7
GSF-16 #4
GSF-14 #3
LEGEND OF SYMBOLS
SPECIAL ENGR. NOTES
FIRE DAMPERS
SUPPLY
RETURN
FLEX
REFERENCE DRAWINGS USED
SUBMITTED FOR APPROVAL
SALOMON BROTHERS
W.T.C.
CENTRIFUGAL
BLACK HOFFE
SCHAFFER DAWSON ASSOC.
MORSE DIESEL
RECEIVED
NOV 2 - 1988
(RESUBMIT)
A. BATTA 10/28/88
15000
98-3